THARLEY LN SHEET 02
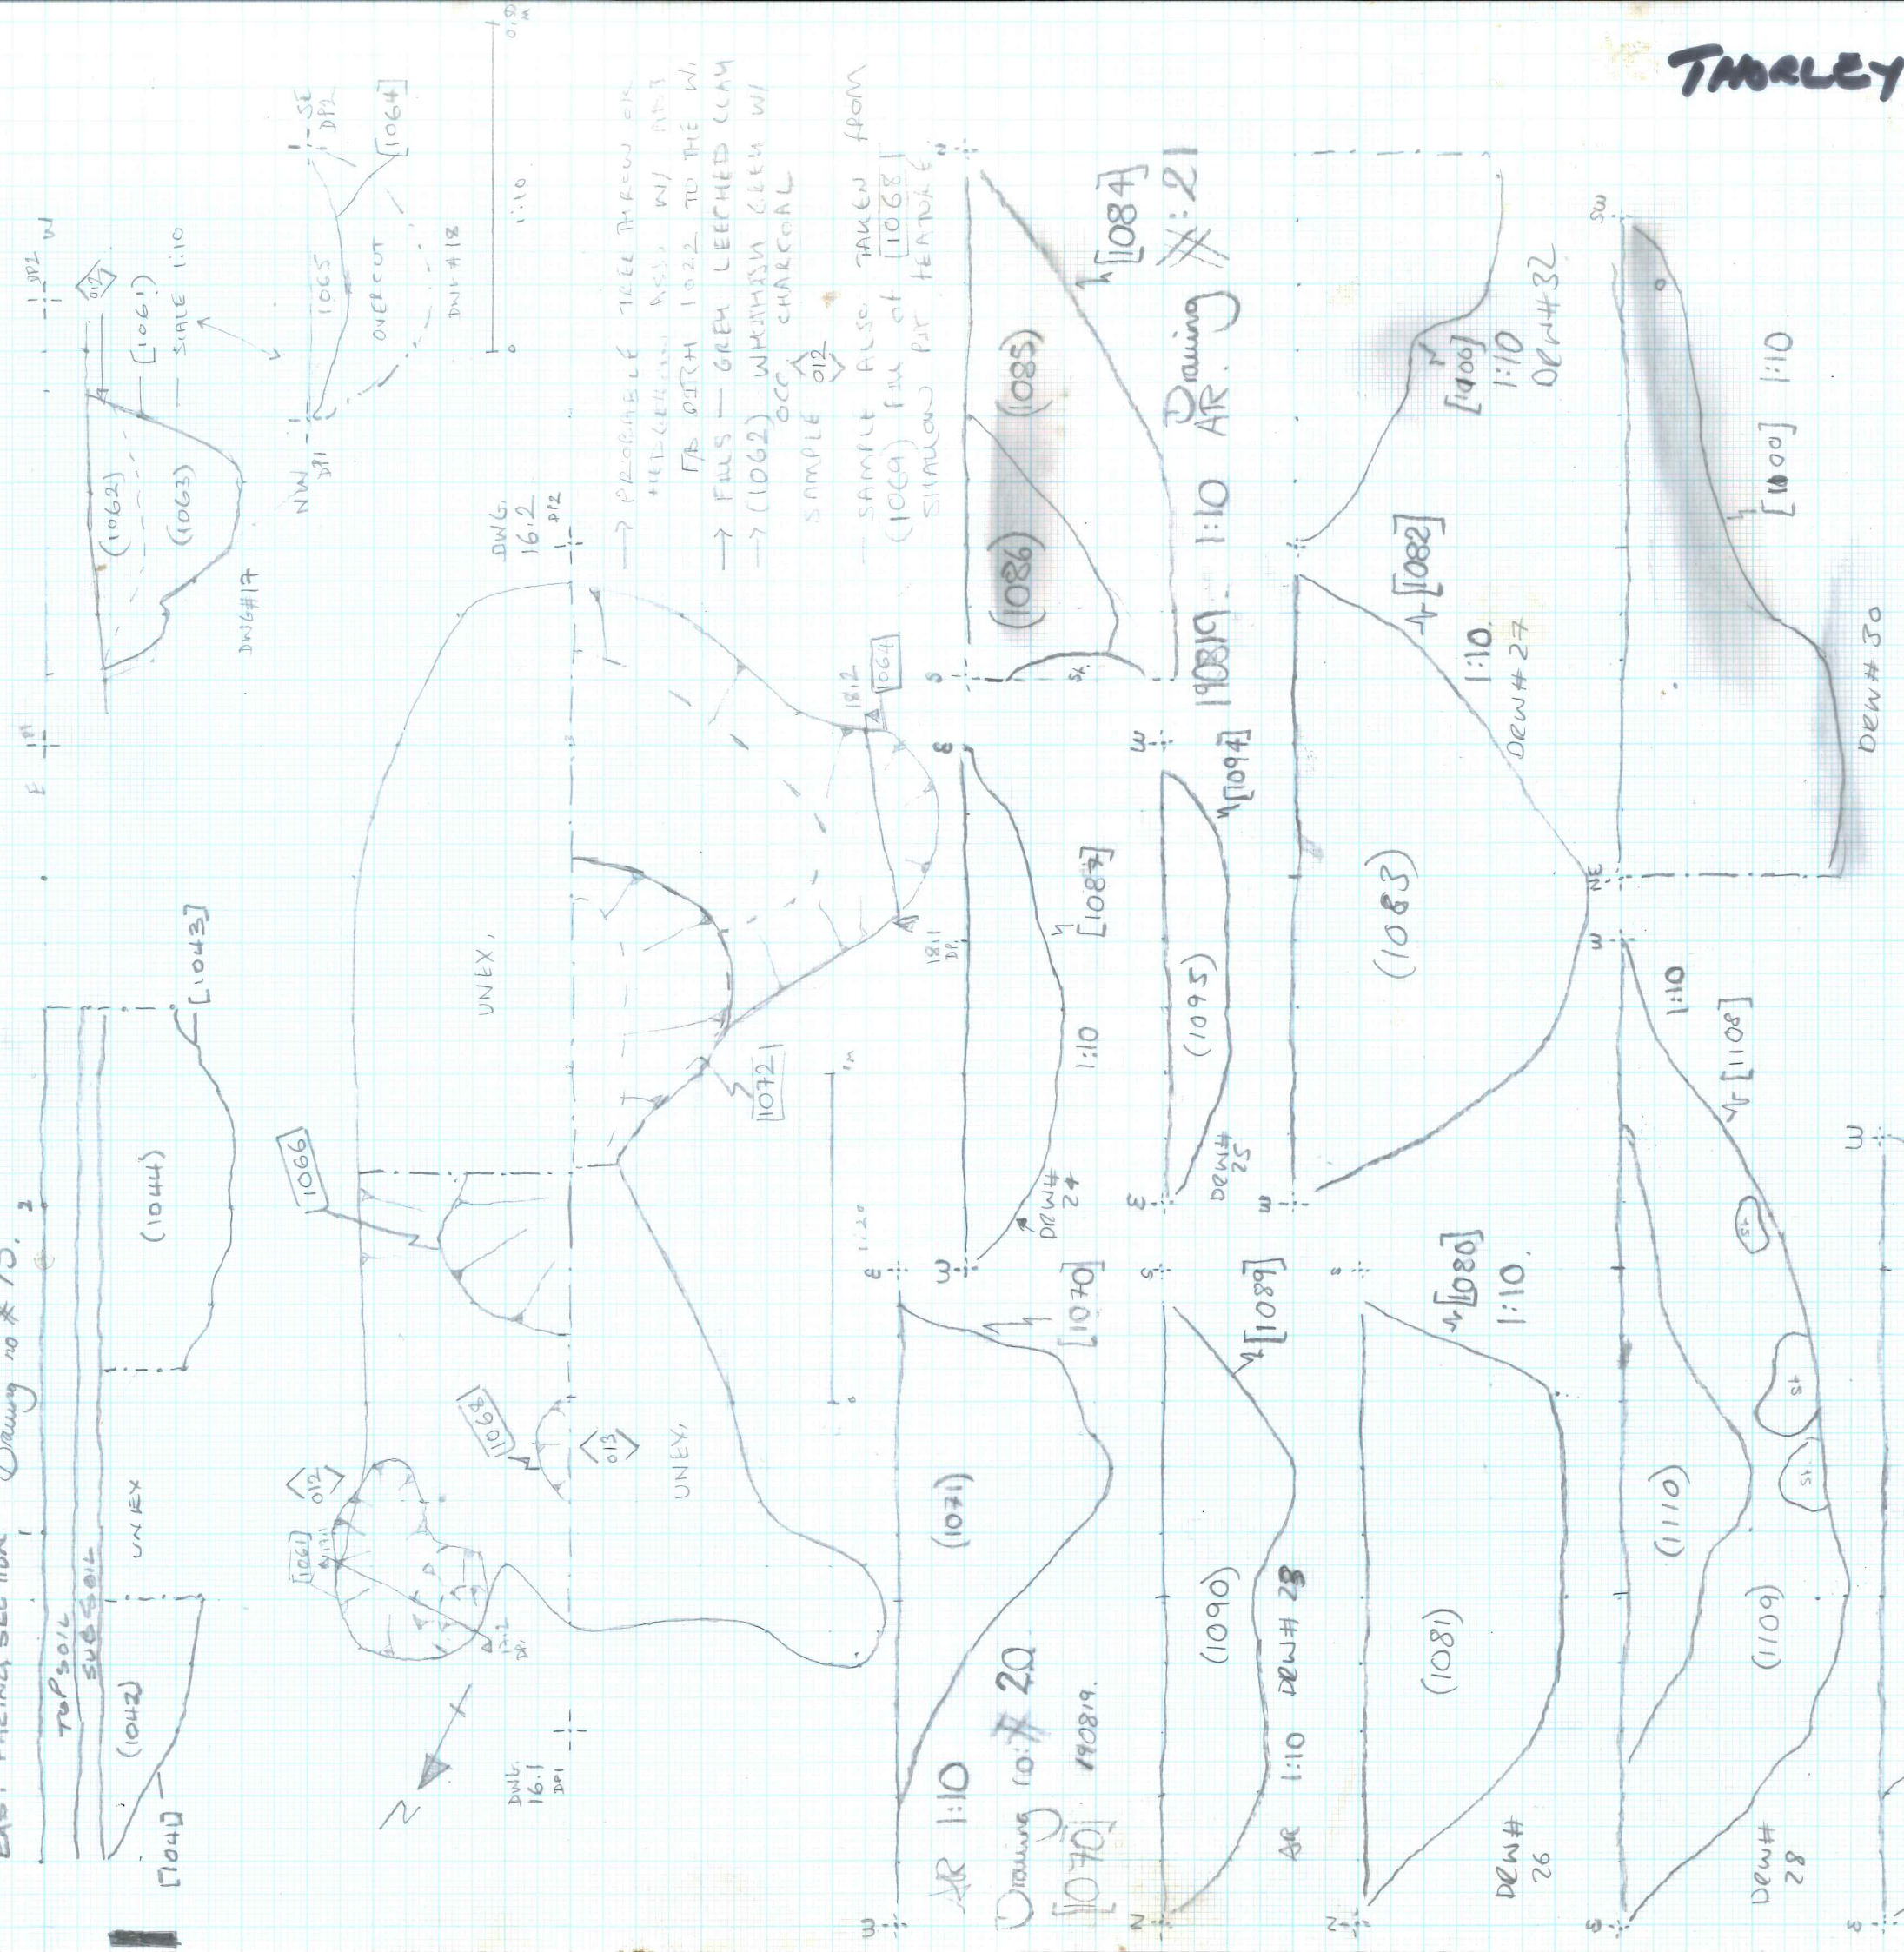
#1 AREA 3 TL138 1:20 SECTION 16.8.19 AC
EAST FACING SECTION Drawing no # 15.